



ANSICHT NORD

0 5 m
M 1:100



ANSICHT OST






ANSICHT SÜD

0 5 m
M 1:100



ANSICHT WEST

0 5 m
M 1:100


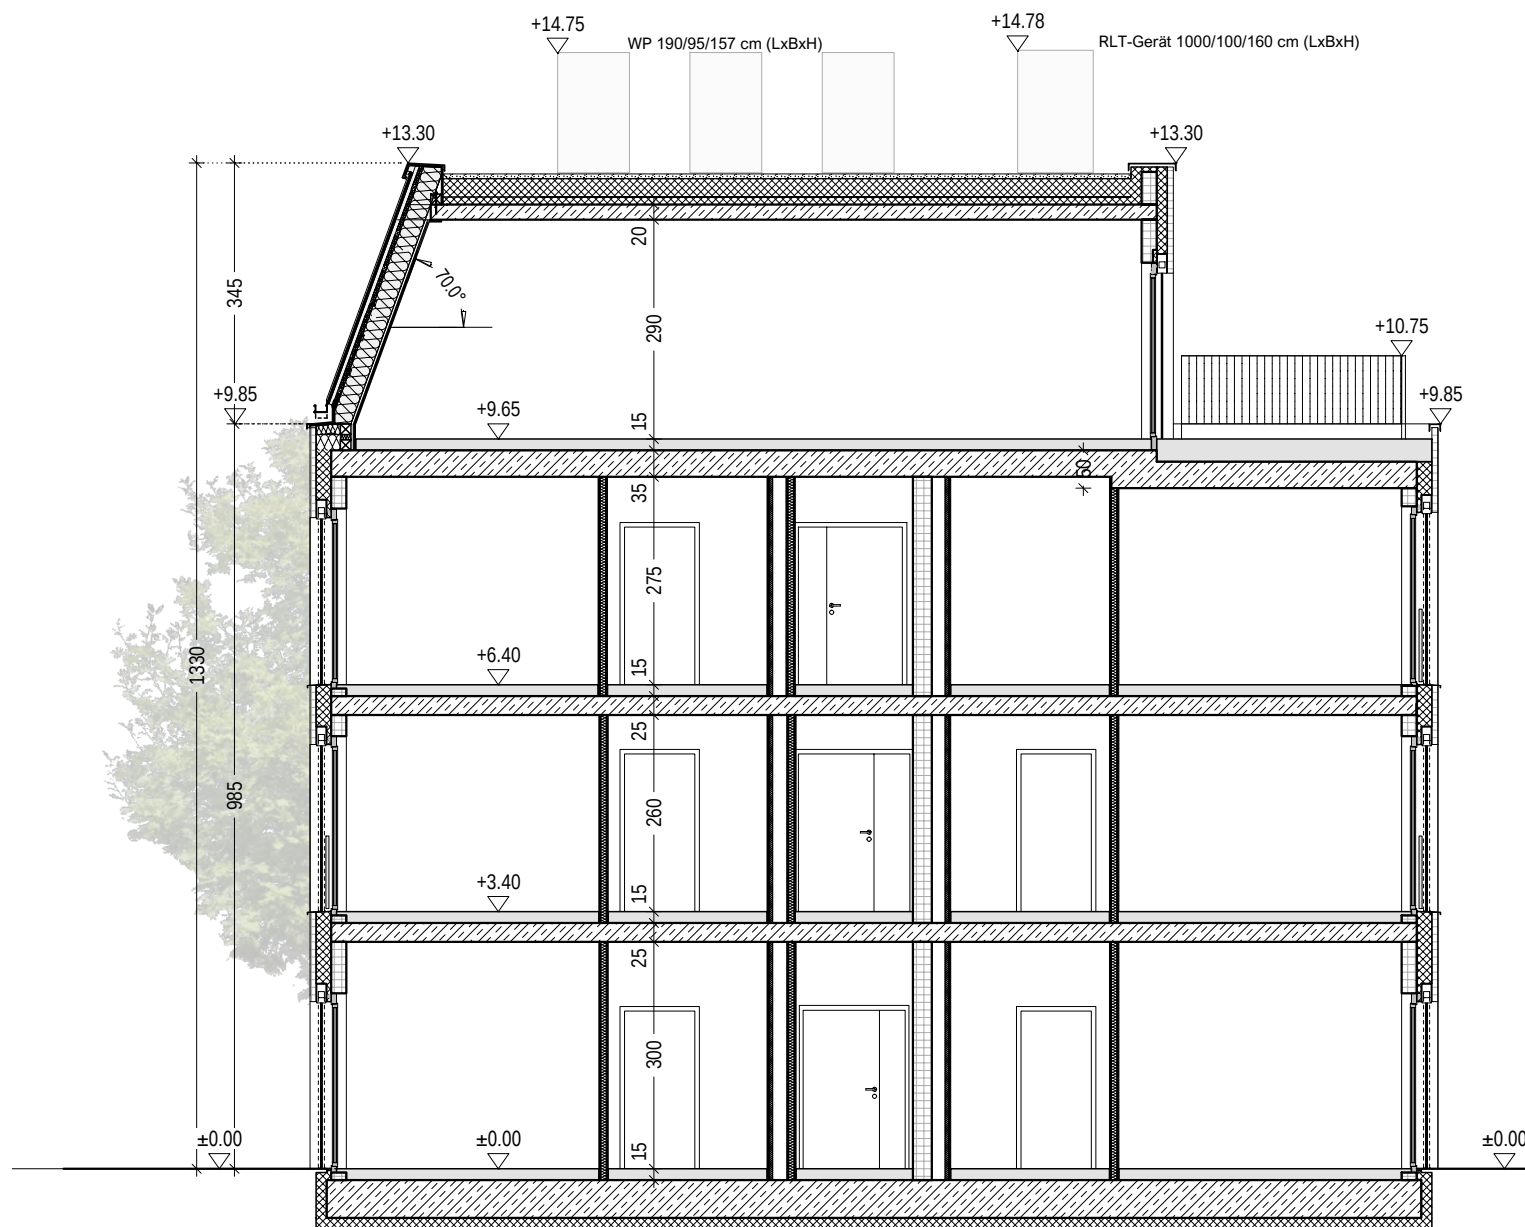


SCHNITT 1



SCHNITT 2

0 5 m
M 1:100

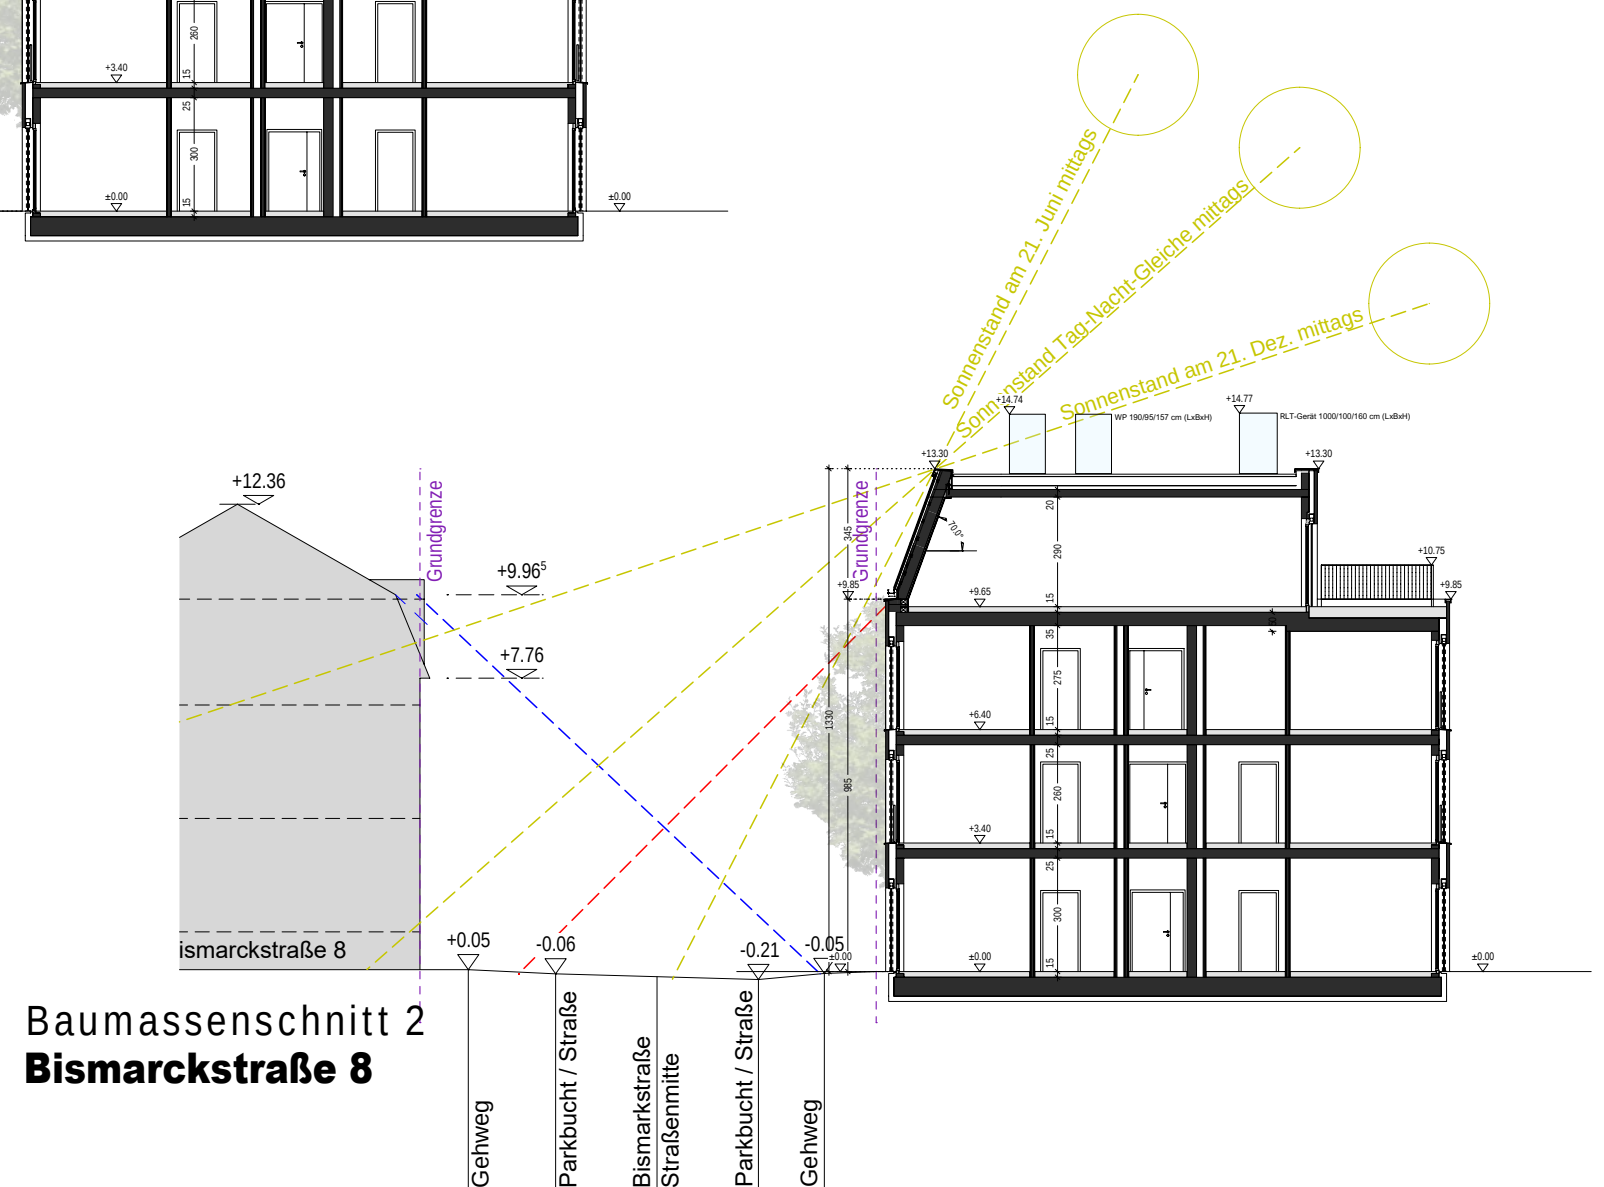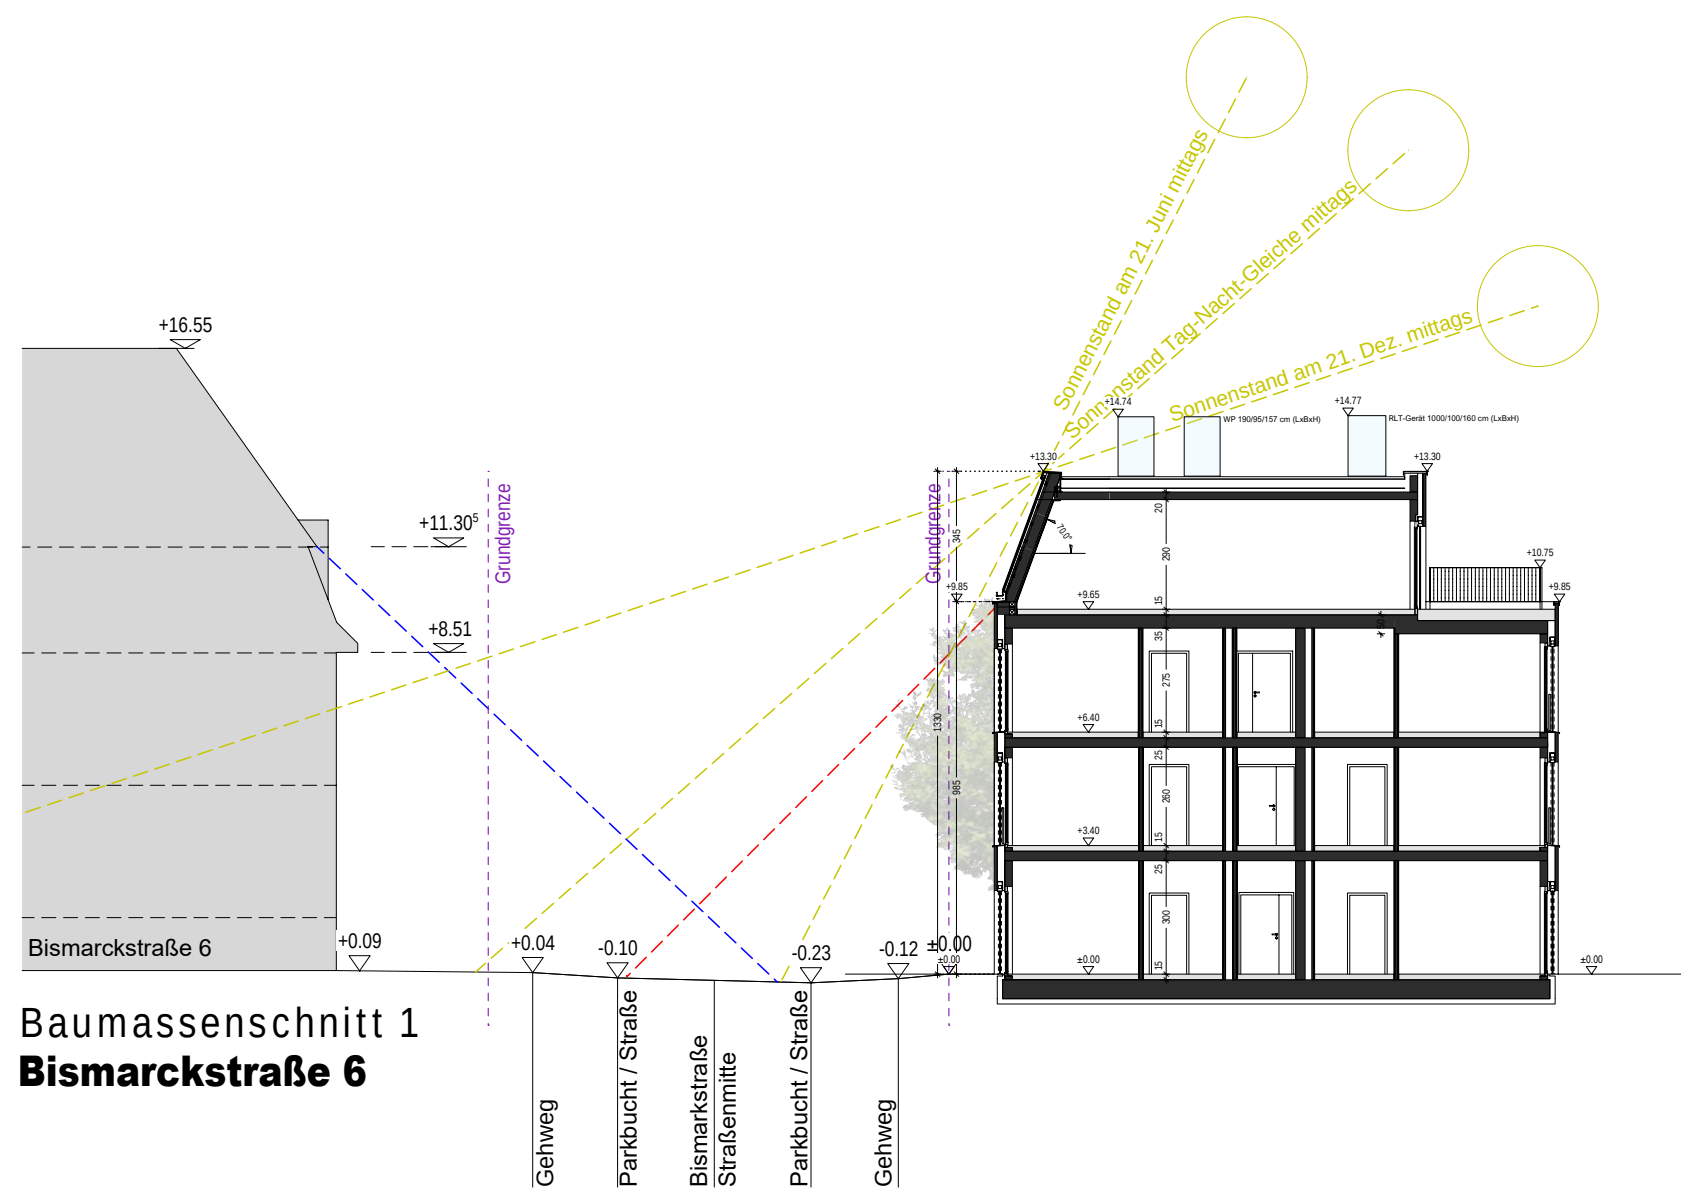

0 5 m
M 1:200